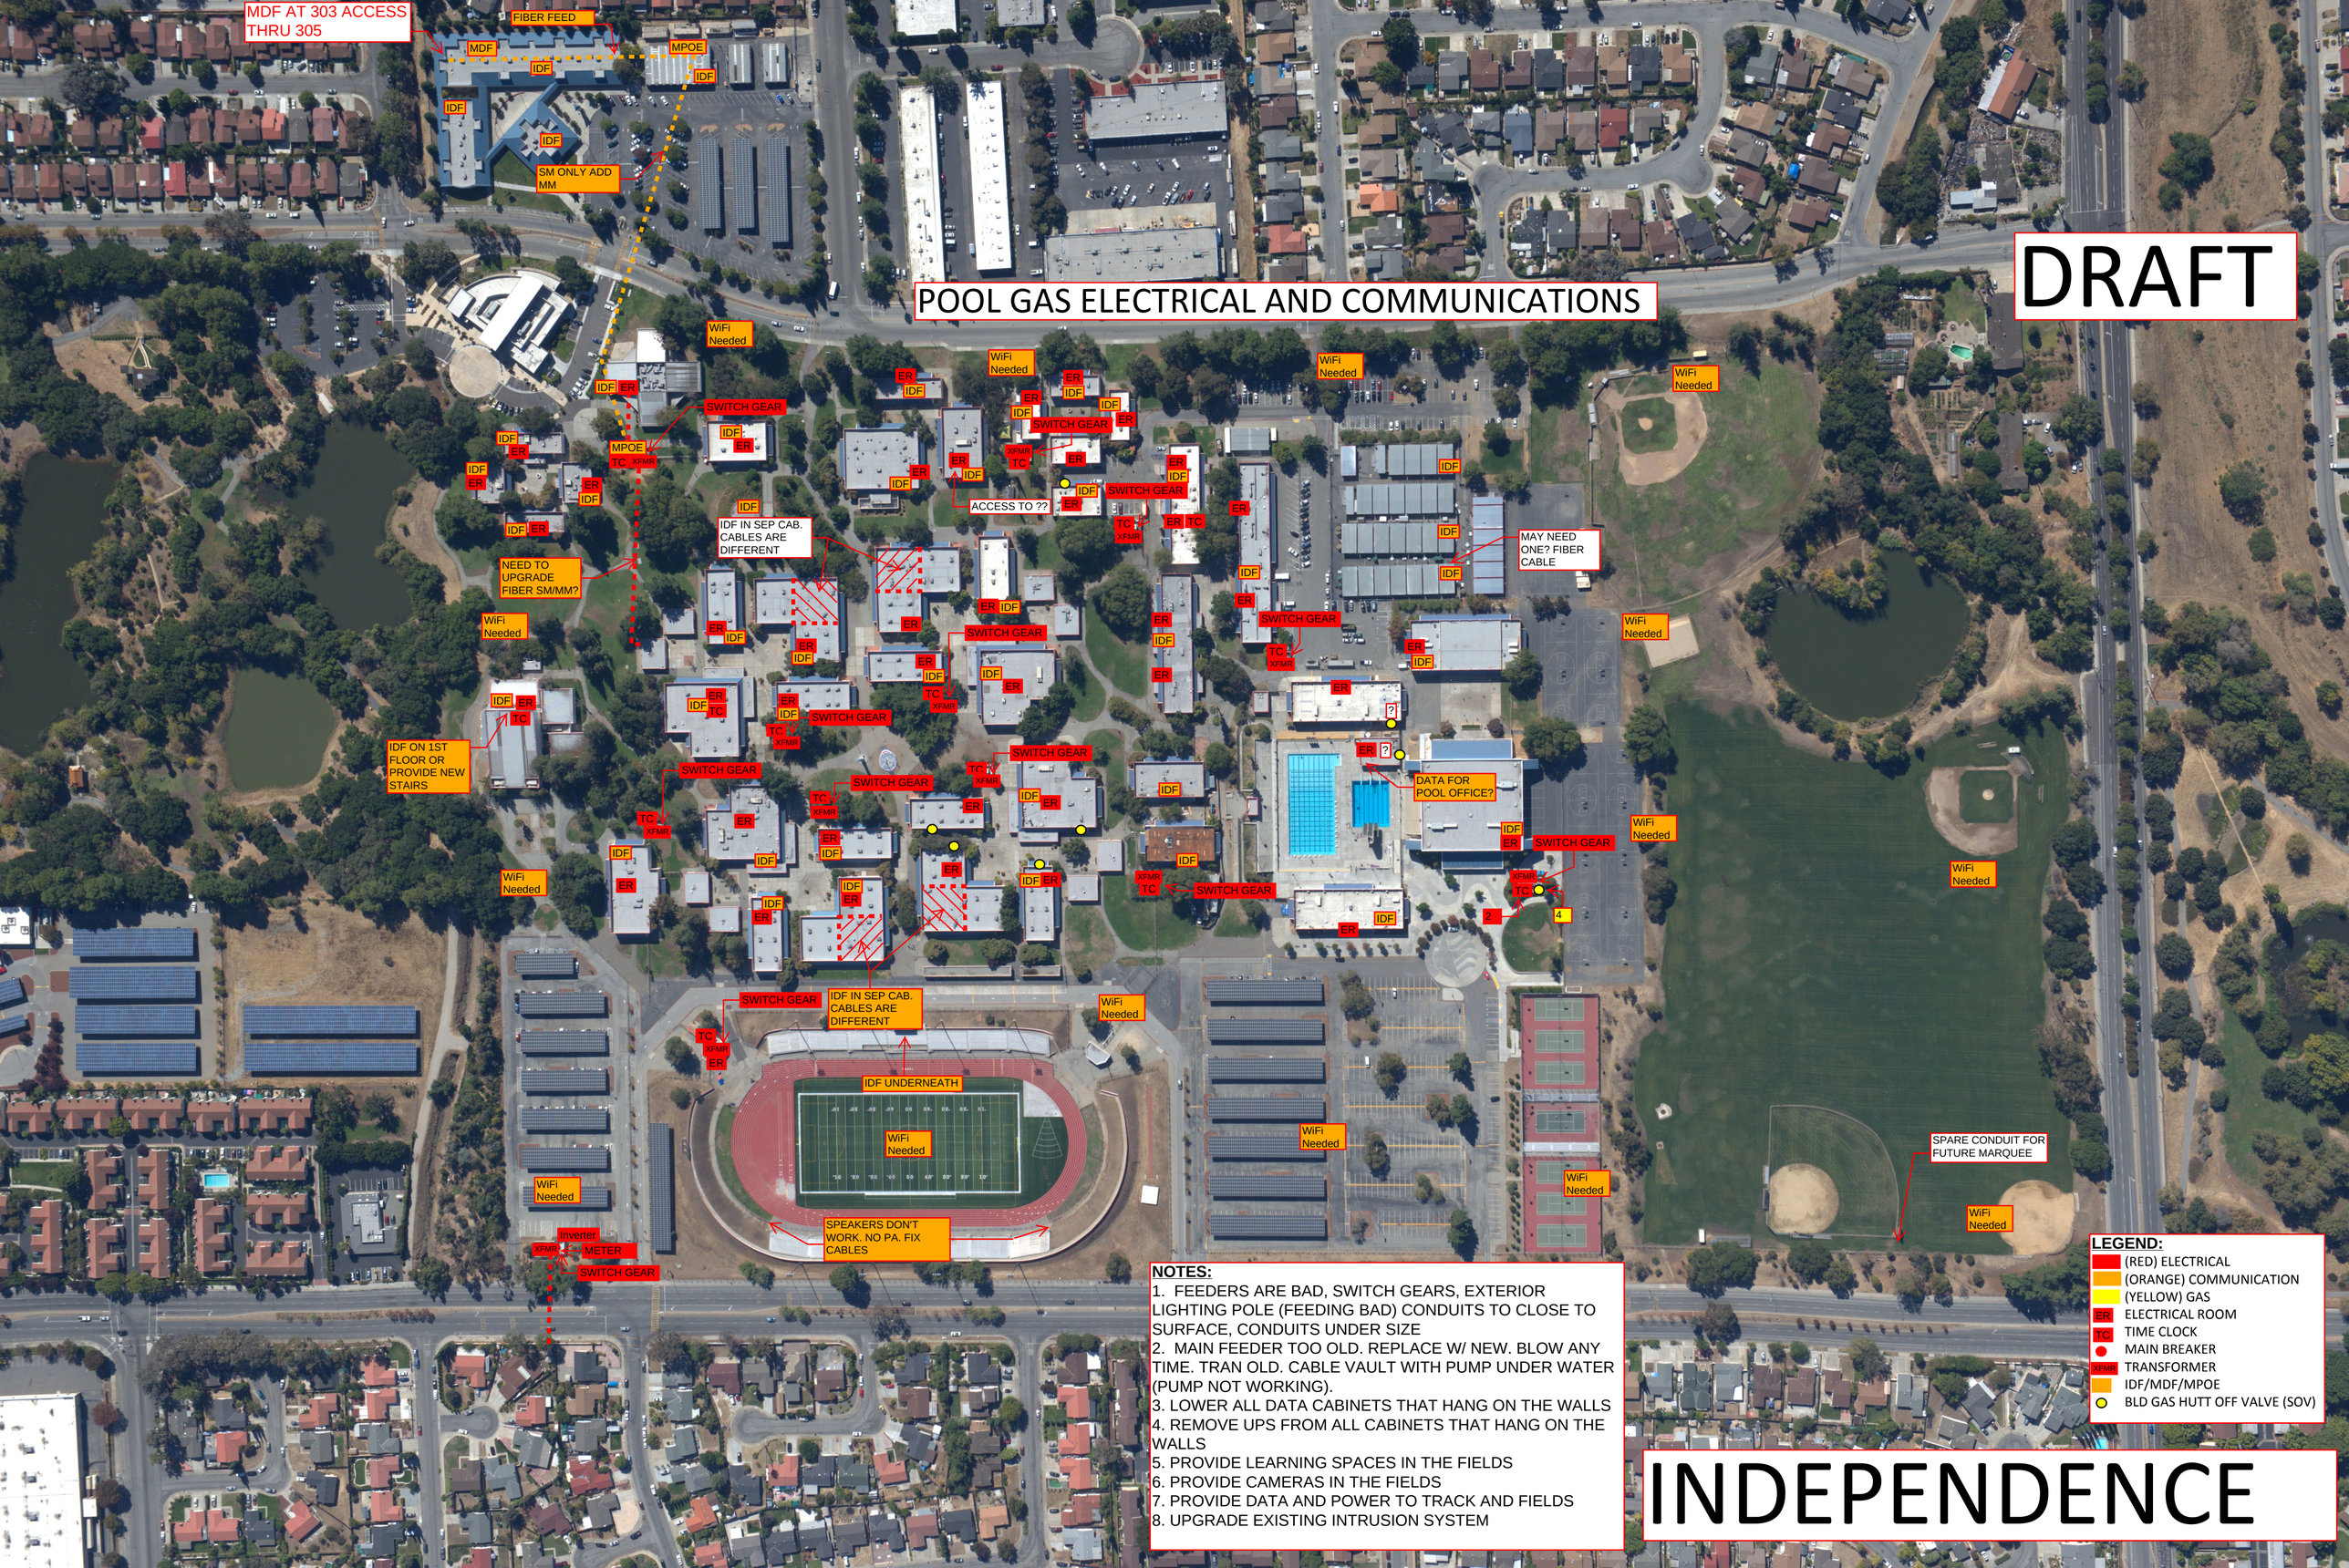

NOTES:

1. FEEDERS ARE BAD, SWITCH GEARS, EXTERIOR LIGHTING POLE (FEEDING BAD) CONDUITS TO CLOSE TO SURFACE, CONDUITS UNDER SIZE
2. MAIN FEEDER TOO OLD. REPLACE W/ NEW. BLOW ANY TIME. TRAN OLD. CABLE VAULT WITH PUMP UNDER WATER (PUMP NOT WORKING).
3. LOWER ALL DATA CABINETS THAT HANG ON THE WALLS
4. REMOVE UPS FROM ALL CABINETS THAT HANG ON THE WALLS
5. PROVIDE LEARNING SPACES IN THE FIELDS
6. PROVIDE CAMERAS IN THE FIELDS
7. PROVIDE DATA AND POWER TO TRACK AND FIELDS
8. UPGRADE EXISTING INTRUSION SYSTEM

LEGEND:

- (RED) ELECTRICAL
- (ORANGE) COMMUNICATION
- (YELLOW) GAS
- ER ELECTRICAL ROOM
- TC TIME CLOCK
- MAIN BREAKER
- XFMR TRANSFORMER
- IDF/MDF/MPOE
- BLD GAS HUTT OFF VALVE (SOV)