POOL GAS ELECTRICAL AND COMMUNICATION

DRAFT

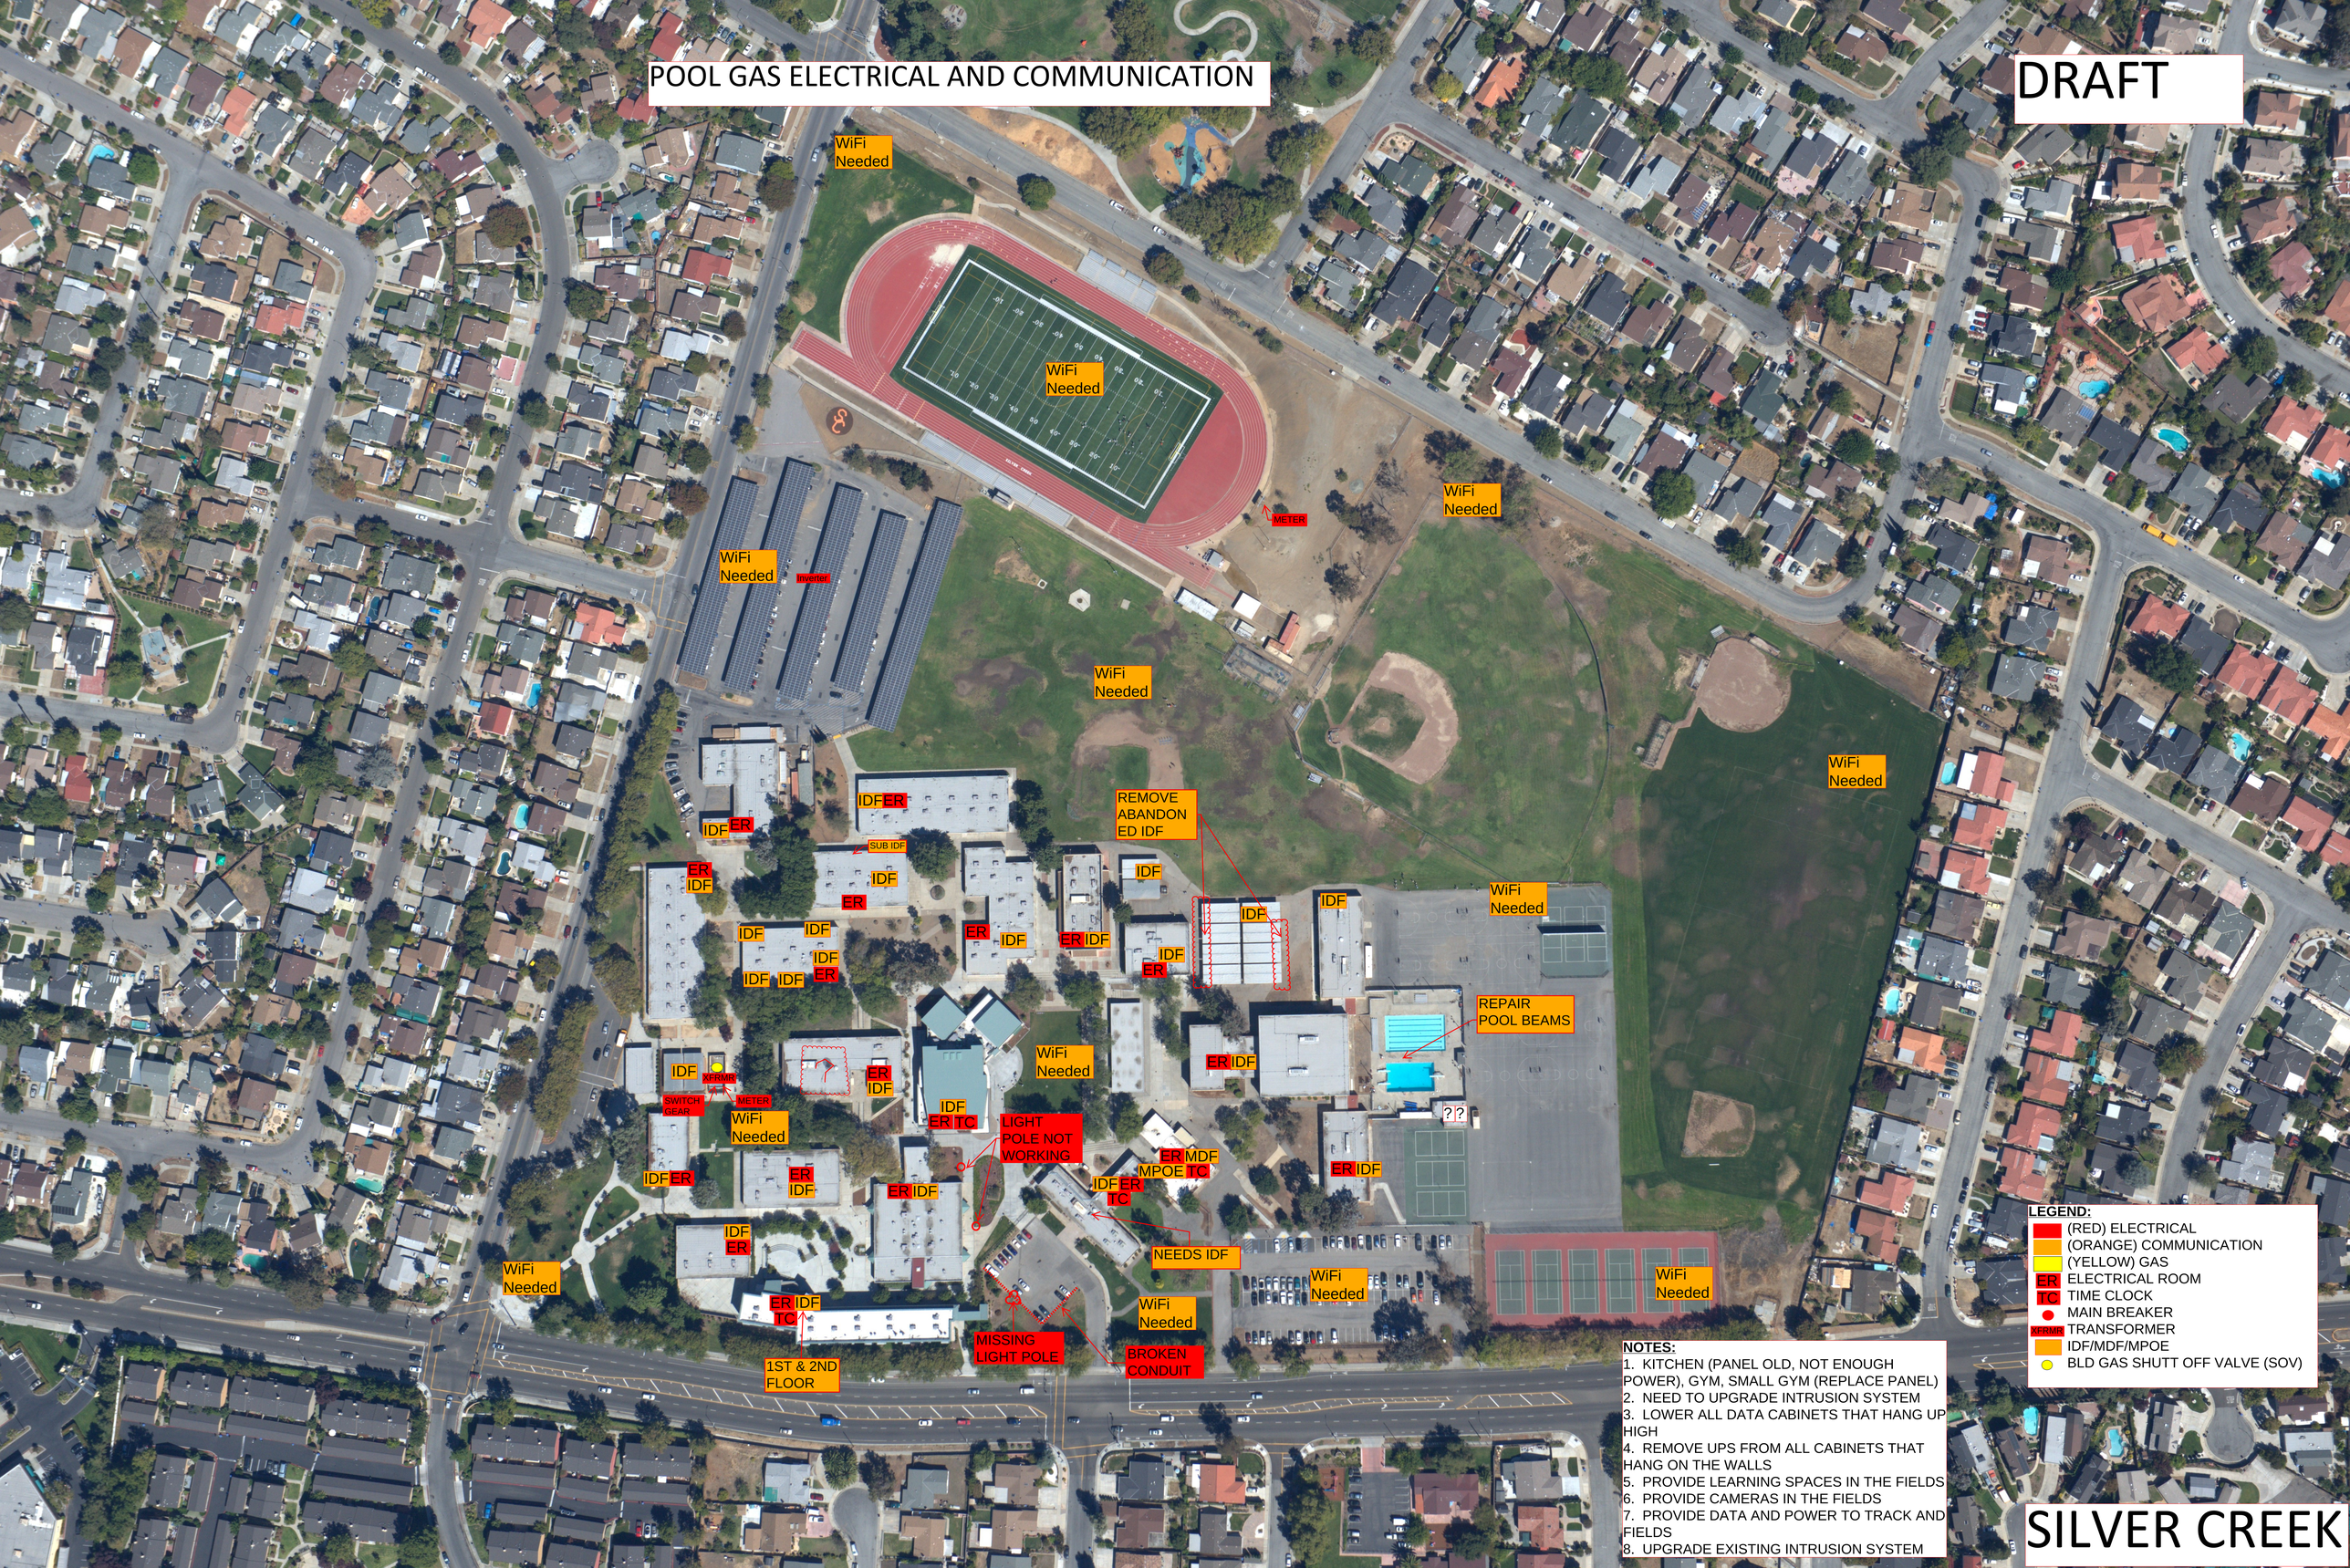

NOTES:

1. KITCHEN (PANEL OLD, NOT ENOUGH POWER), GYM, SMALL GYM (REPLACE PANEL)
2. NEED TO UPGRADE INTRUSION SYSTEM
3. LOWER ALL DATA CABINETS THAT HANG UP HIGH
4. REMOVE UPS FROM ALL CABINETS THAT HANG ON THE WALLS
5. PROVIDE LEARNING SPACES IN THE FIELDS
6. PROVIDE CAMERAS IN THE FIELDS
7. PROVIDE DATA AND POWER TO TRACK AND FIELDS
8. UPGRADE EXISTING INTRUSION SYSTEM

LEGEND:

- (RED) ELECTRICAL
- (ORANGE) COMMUNICATION
- (YELLOW) GAS
- ER ELECTRICAL ROOM
- TC TIME CLOCK
- MAIN BREAKER
- XFRMR TRANSFORMER
- IDF/MDF/MPOE
- BLD GAS SHUTT OFF VALVE (SOV)

SILVER CREEK